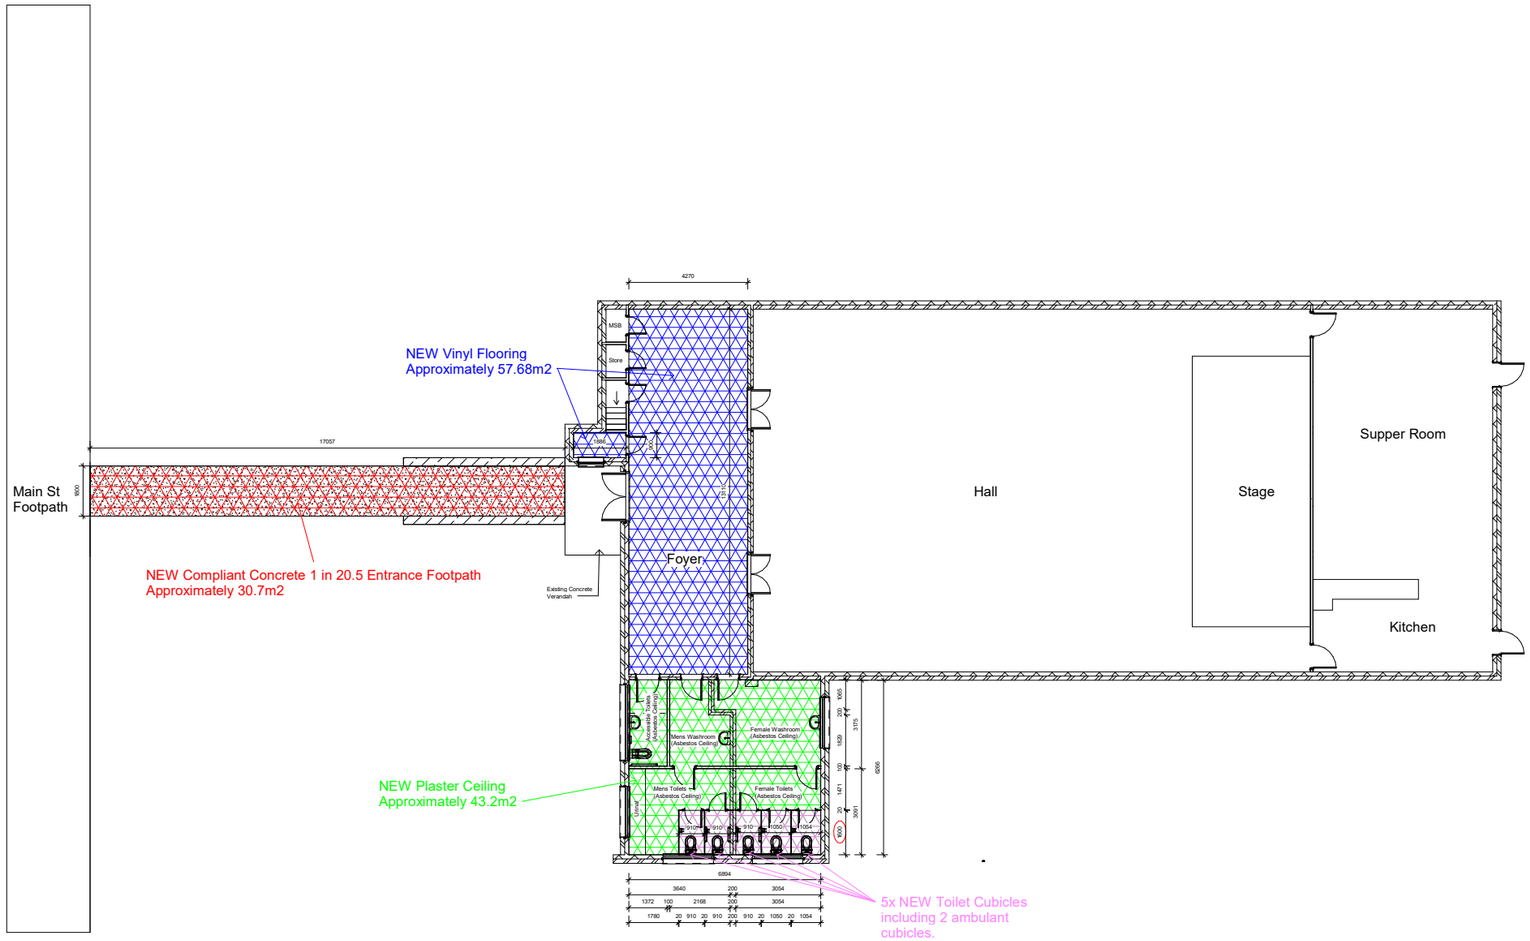

Rev	Description	Date

CODE	SUITABILITY DESCRIPTION
STATUS	PURPOSE OF ISSUE

WEST WIMMERA SHIRE COUNCIL
PO BOX 201 EDENHOPE VIC 3318
PH: 13 99 72 FAX: (03) 5585 9950
DESIGNED & PREPARED BY THE
PROJECT ADMINISTRATION TEAM

PROJECT
Apsley Hall Facilities Upgrade

TITLE
Proposed Alterations

DRAWN BY	CHECKED BY	DATE
Author	Checker	02/06/26

SCALE (@ A1)	PROJECT NUMBER
1 : 100	Project Number

DRAWING NUMBER	REV
A101	

6/02/2026 5:01:01 PM