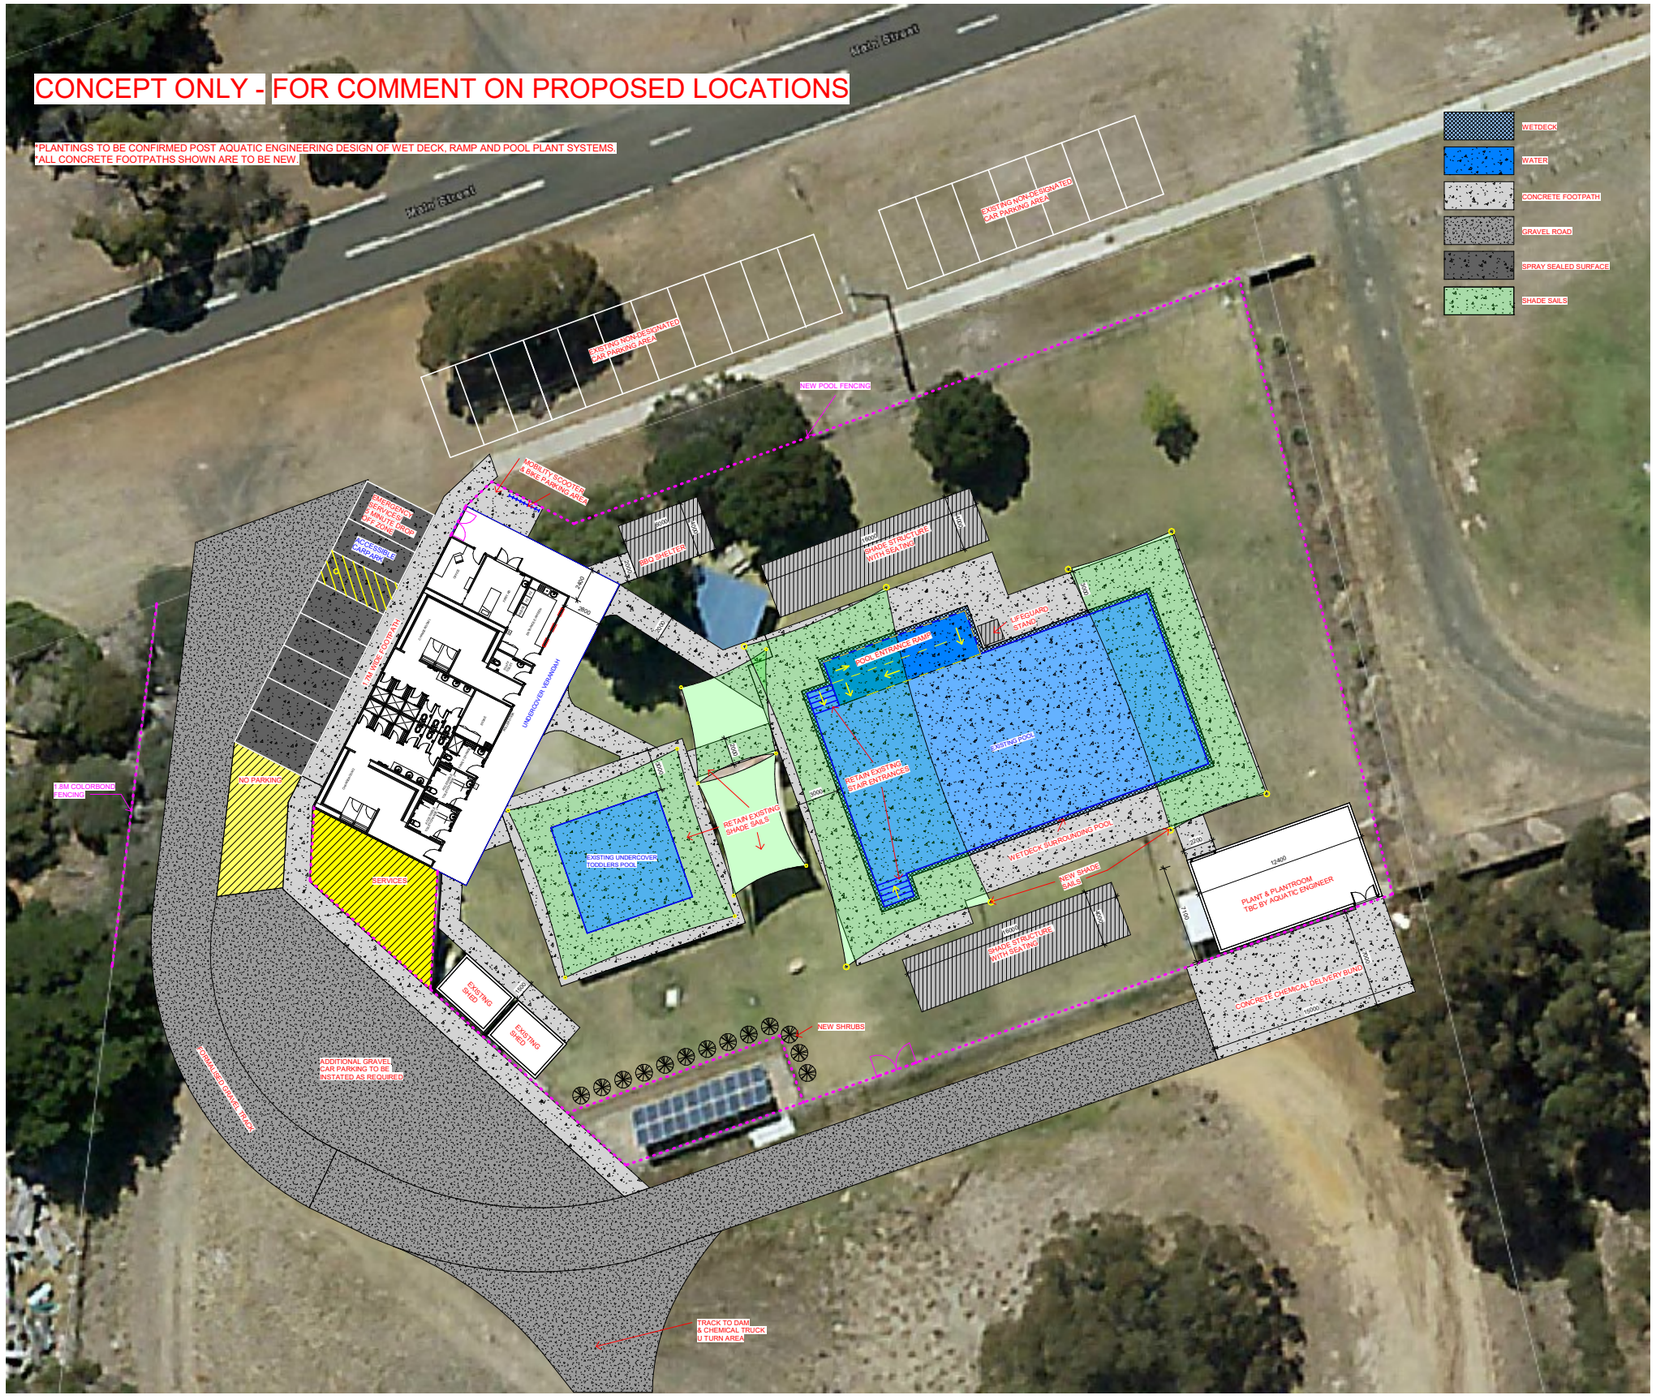
CONCEPT ONLY - FOR COMMENT ON PROPOSED LOCATIONS
*PLANTINGS TO BE CONFIRMED POST AQUATIC ENGINEERING DESIGN OF WET DECK, RAMP AND POOL PLANT SYSTEMS.
*ALL CONCRETE FOOTPATHS SHOWN ARE TO BE NEW.
Main Street
Main Street
WETDECK
WATER
CONCRETE FOOTPATH
GRAVEL ROAD
SPRAY SEALED SURFACE
SHADE SAILS
EXISTING NON-DESIGNATED CAR PARKING AREA
EXISTING NON-DESIGNATED CAR PARKING AREA
NEW POOL FENCING
ACCESSIBLE SCOOTER & BIKE PARKING AREA
EMERGENCY VEHICLE ACCESS ROUTE ONLY
ACCESSIBLE CAR PARKING
BBQ SHELTER
LINE MARKING
PANEL STRUCTURE WITH SEATING
POOL ENTRANCE RAMP
LIFEGUARD STAND
EXISTING POOL
RETAIN EXISTING STAIR ENTRANCE
WETDECK SURROUNDING POOL
NEW SHADE SAILS
PLANT & PLANTROOM TBC BY AQUATIC ENGINEER
12400
1200
LINE MARKING
PANEL STRUCTURE WITH SEATING
CONCRETE CHEMICAL DELIVERY BUND
1800
1800
1800

CONCEPT ONLY - FOR COMMENT

*CONCEPT FLOOR PLAN IS INDICATIVE ONLY.
*DOES NOT INCLUDE WINDOW LOCATIONS.

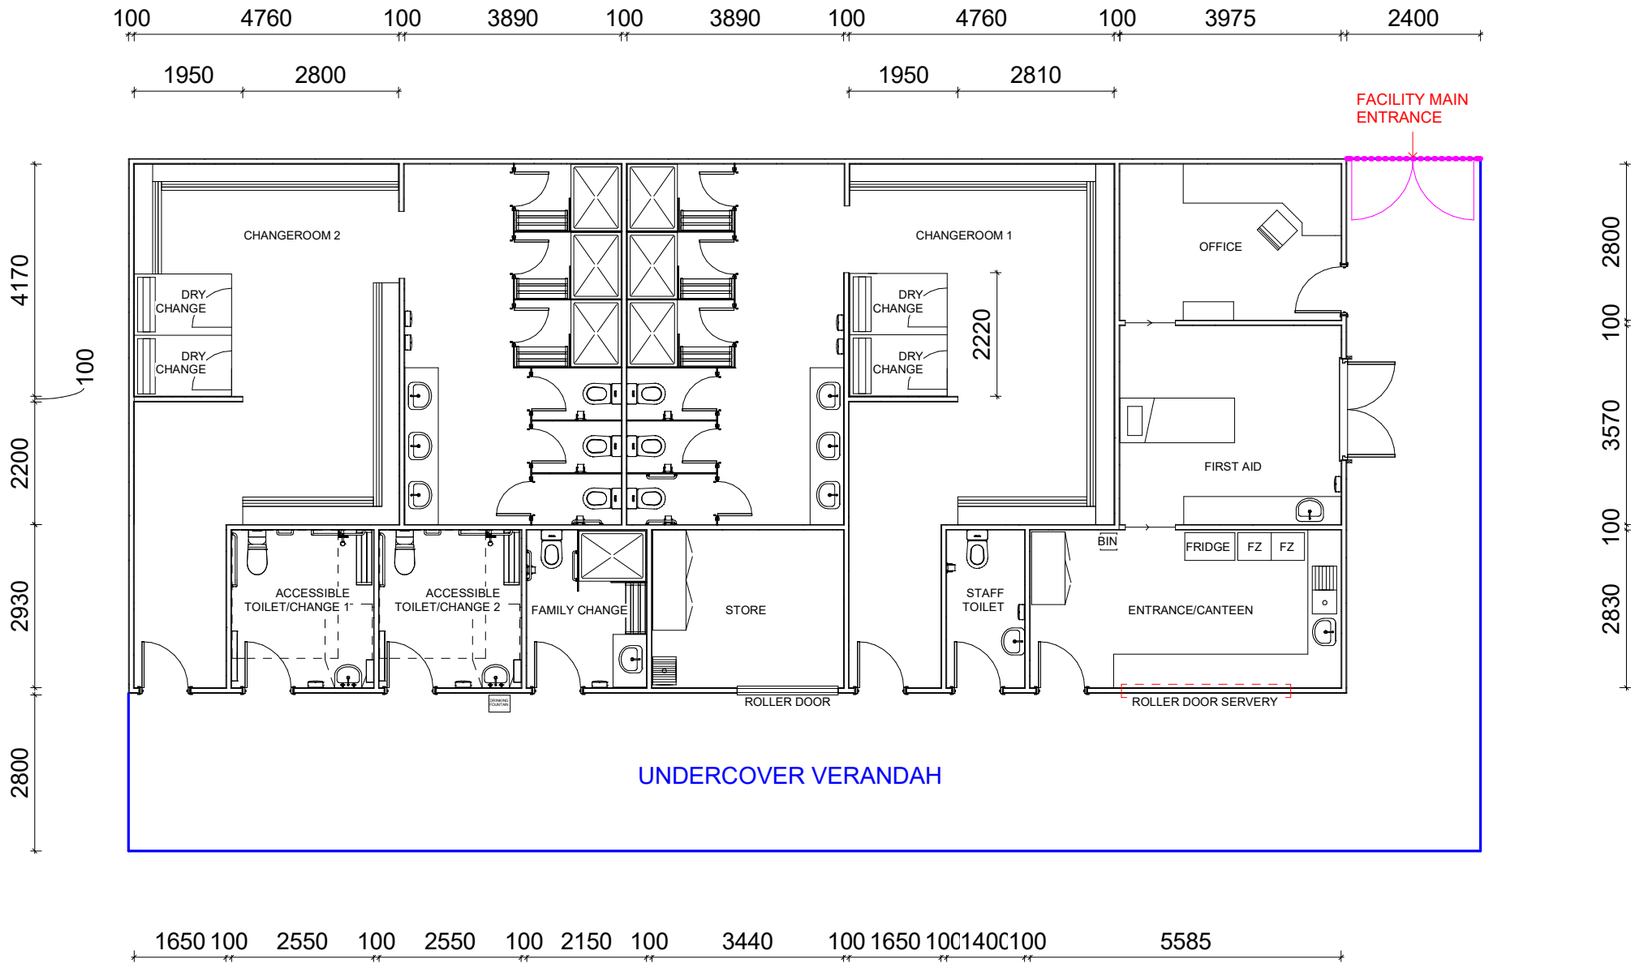

Rev	Description	Date
1	CONCEPT - PUBLIC REVIEW	24/3/2026

CODE	SUITABILITY DESCRIPTION
N/A	N/A
STATUS	PURPOSE OF ISSUE
N/A	PUBLIC REVIEW

WEST WIMMERA SHIRE COUNCIL
PO BOX 201 EDENHOPE VIC 3318
PH: 13 99 72 FAX: (03) 5585 9950
DESIGNED & PREPARED BY THE
PROJECT ADMINISTRATION TEAM

PROJECT
Goroke Pool Facilities Planning

TITLE
CONCEPT AMENITIES DESIGN

DRAWN BY	CHECKED BY	DATE
N/A	N/A	03/06/26

SCALE (@ A1)	PROJECT NUMBER
1 : 50	N/A

DRAWING NUMBER	REV
A101	

24/03/2026 11:50:26 AM