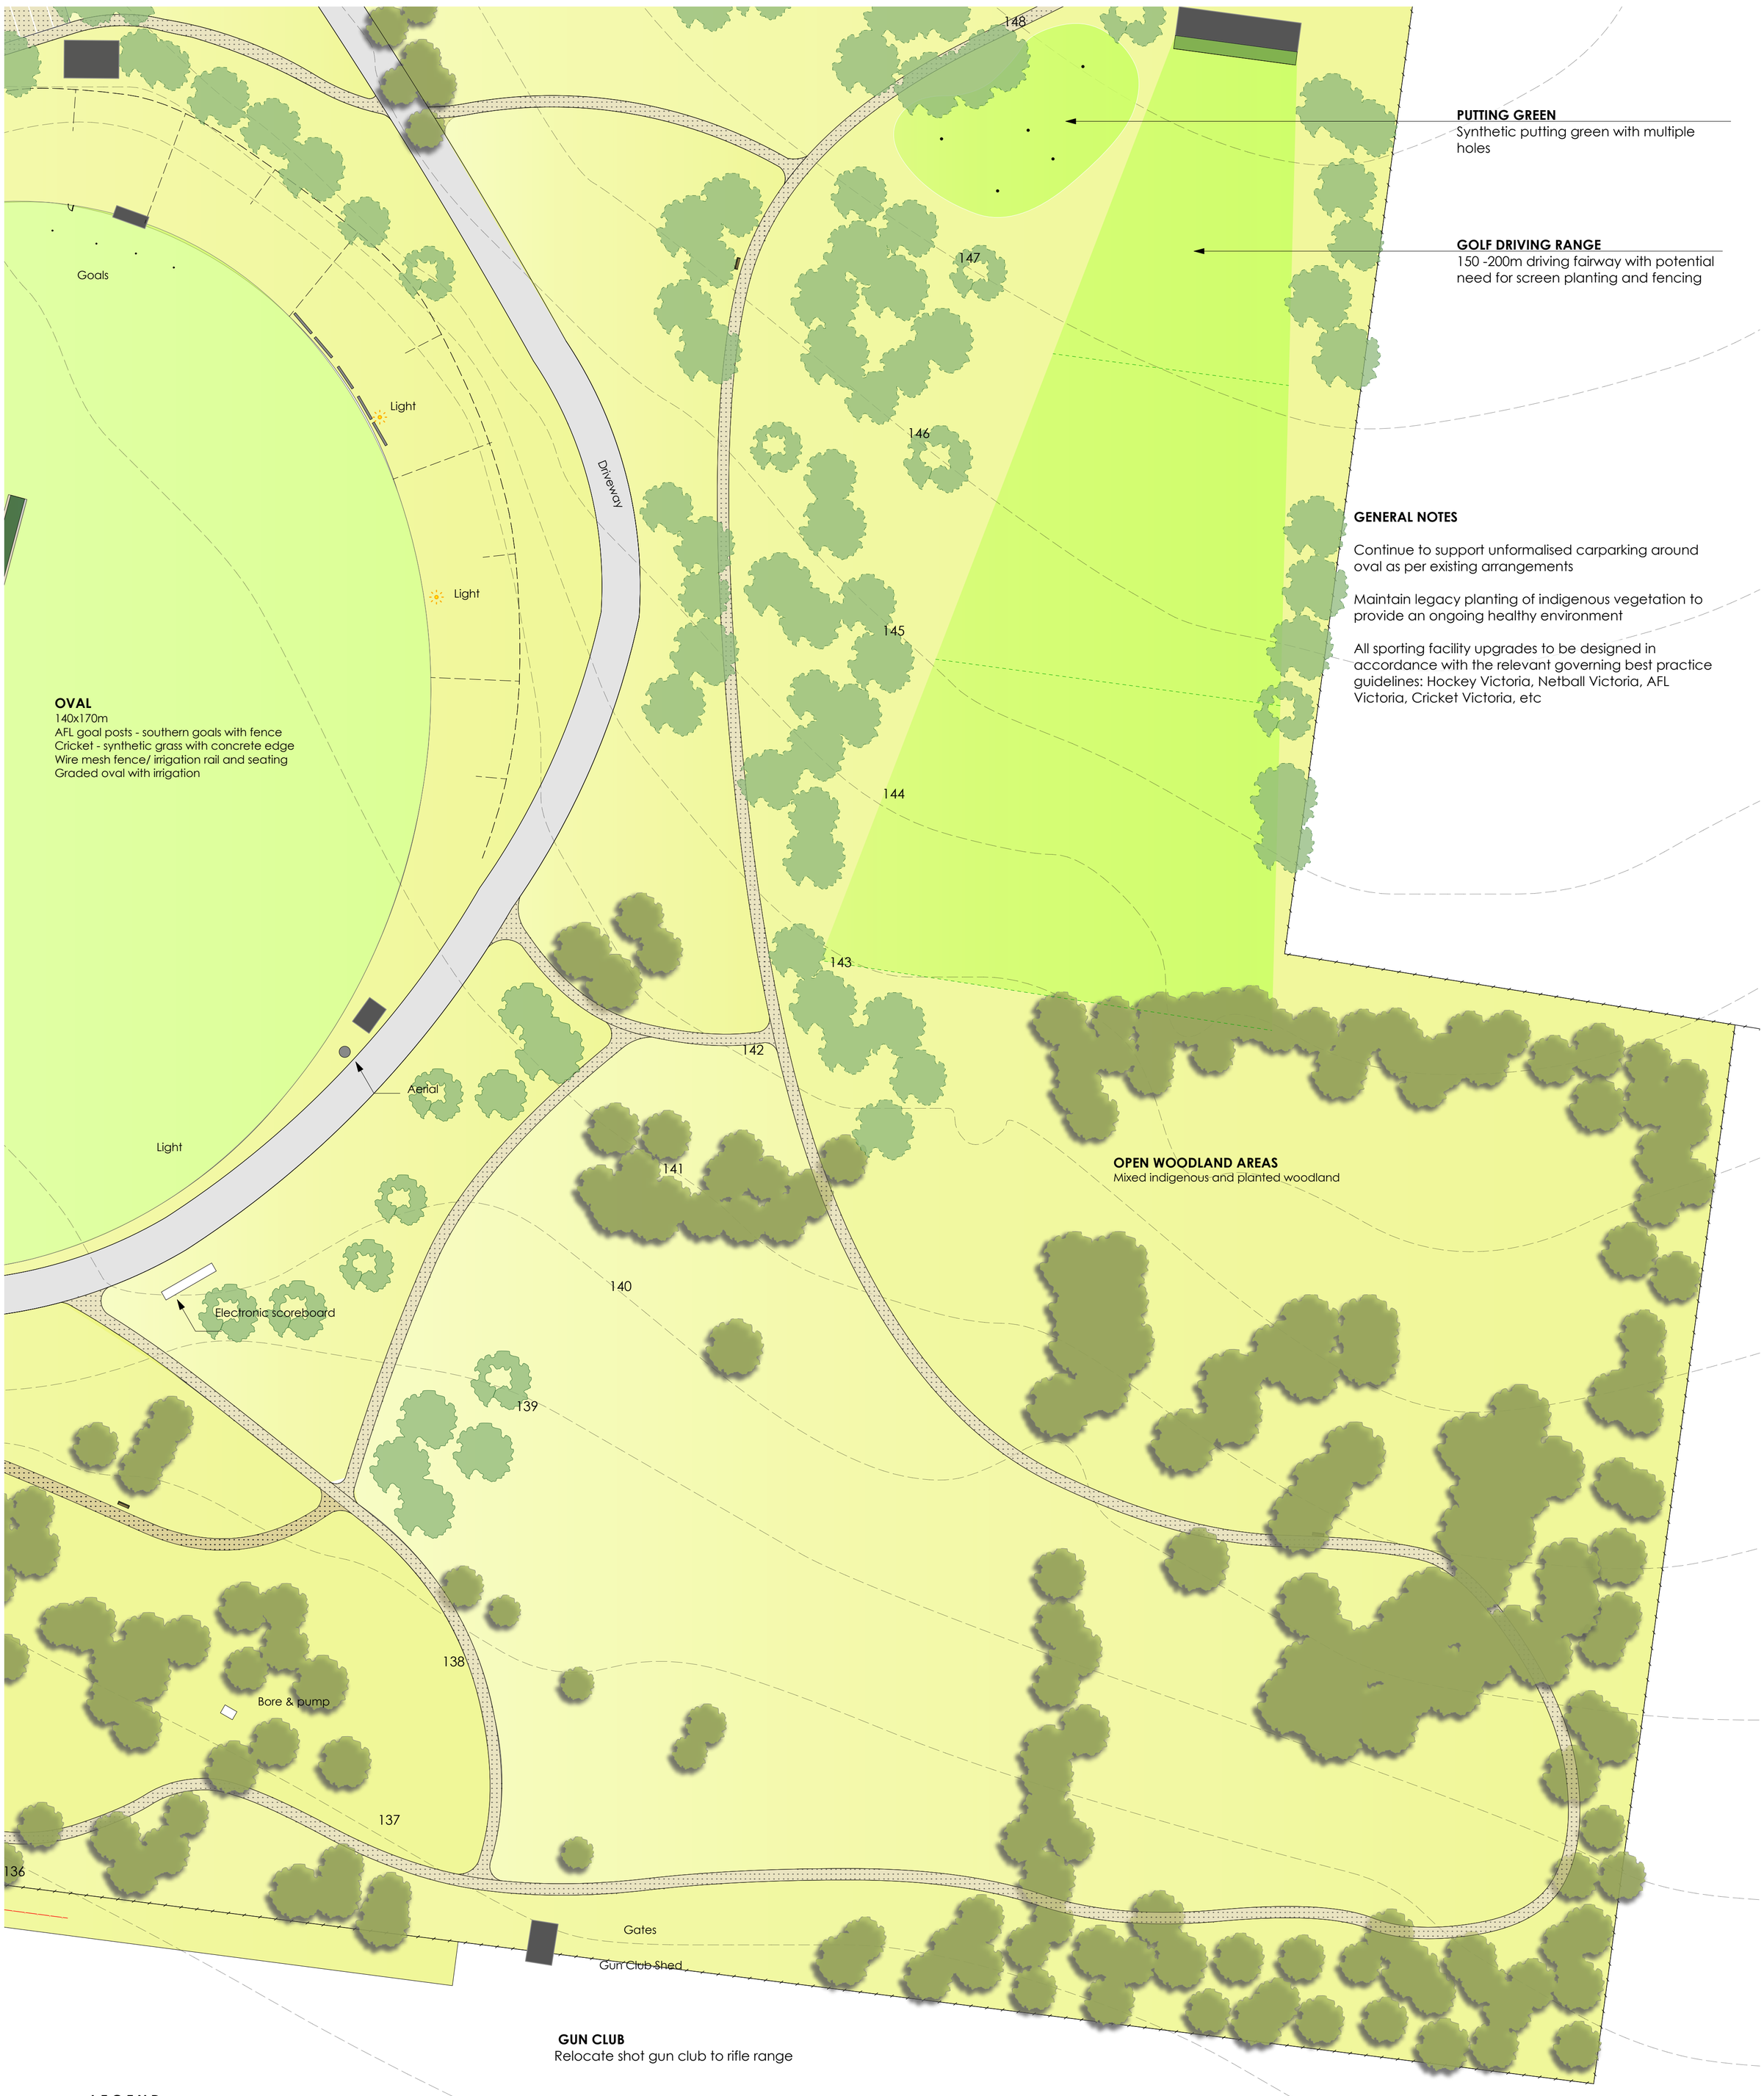

LEGEND

BUILDING & BOUNDARY

- BUILDING LAYOUT
- EXISTING FENCE

VEGETATION

- EXISTING TREES TO BE RETAINED AND PROTECTED
- PROPOSED TREES

- LAWN (NOT IRRIGATED)
- LAWN (IRRIGATED)

GROUND SURFACES

- CONCRETE PAVING
- ASPHALT PAVING
- COMPACTED GRANITIC SAND SURFACE
- BLUE METAL GRAVEL
- COMPACTED EARTH
- SAND
- PLAYGROUND MULCH (IMPACT ATTENUATING TO AS 4422)

DRAFT FOR COMMENT

1:500 @ A1
1:1000 @ A3

0 5 10 15 20 25m

SOUTH-EAST CORNER Landscape Master Plan

Kaniva Recreation Reserve

Budjik Street KANIVA VIC 3419

22.09.2025
PN 297

PO Box 765 HORSHAM VIC 3402
041 041 2440
felicity@laimiga.com.au

Note: This is a concept design drawing and not a working drawing. It is not to be used for construction purposes. Levels and dimensions are approximate only. This drawing remains the property of the Landscape Architect. COPYRIGHT© LAIMIGA DESIGN STUDIO

WEST WIMMERA SHIRE COUNCIL
communityvibe
laimiga design studio